DO NOT SCALE FROM THIS DRAWING
Electronic drawings once printed, are uncontrolled and may become out-dated. Refer to Aconex for current revision.
TIMESTAMP 3/23/2018 12:27:42 PM
BIM MODEL M-BAR-1F4TS0-CB00-BIM-000008-Facade.rvt

MAKKAH

KEYPLAN

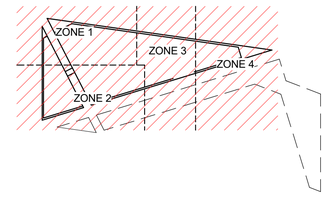


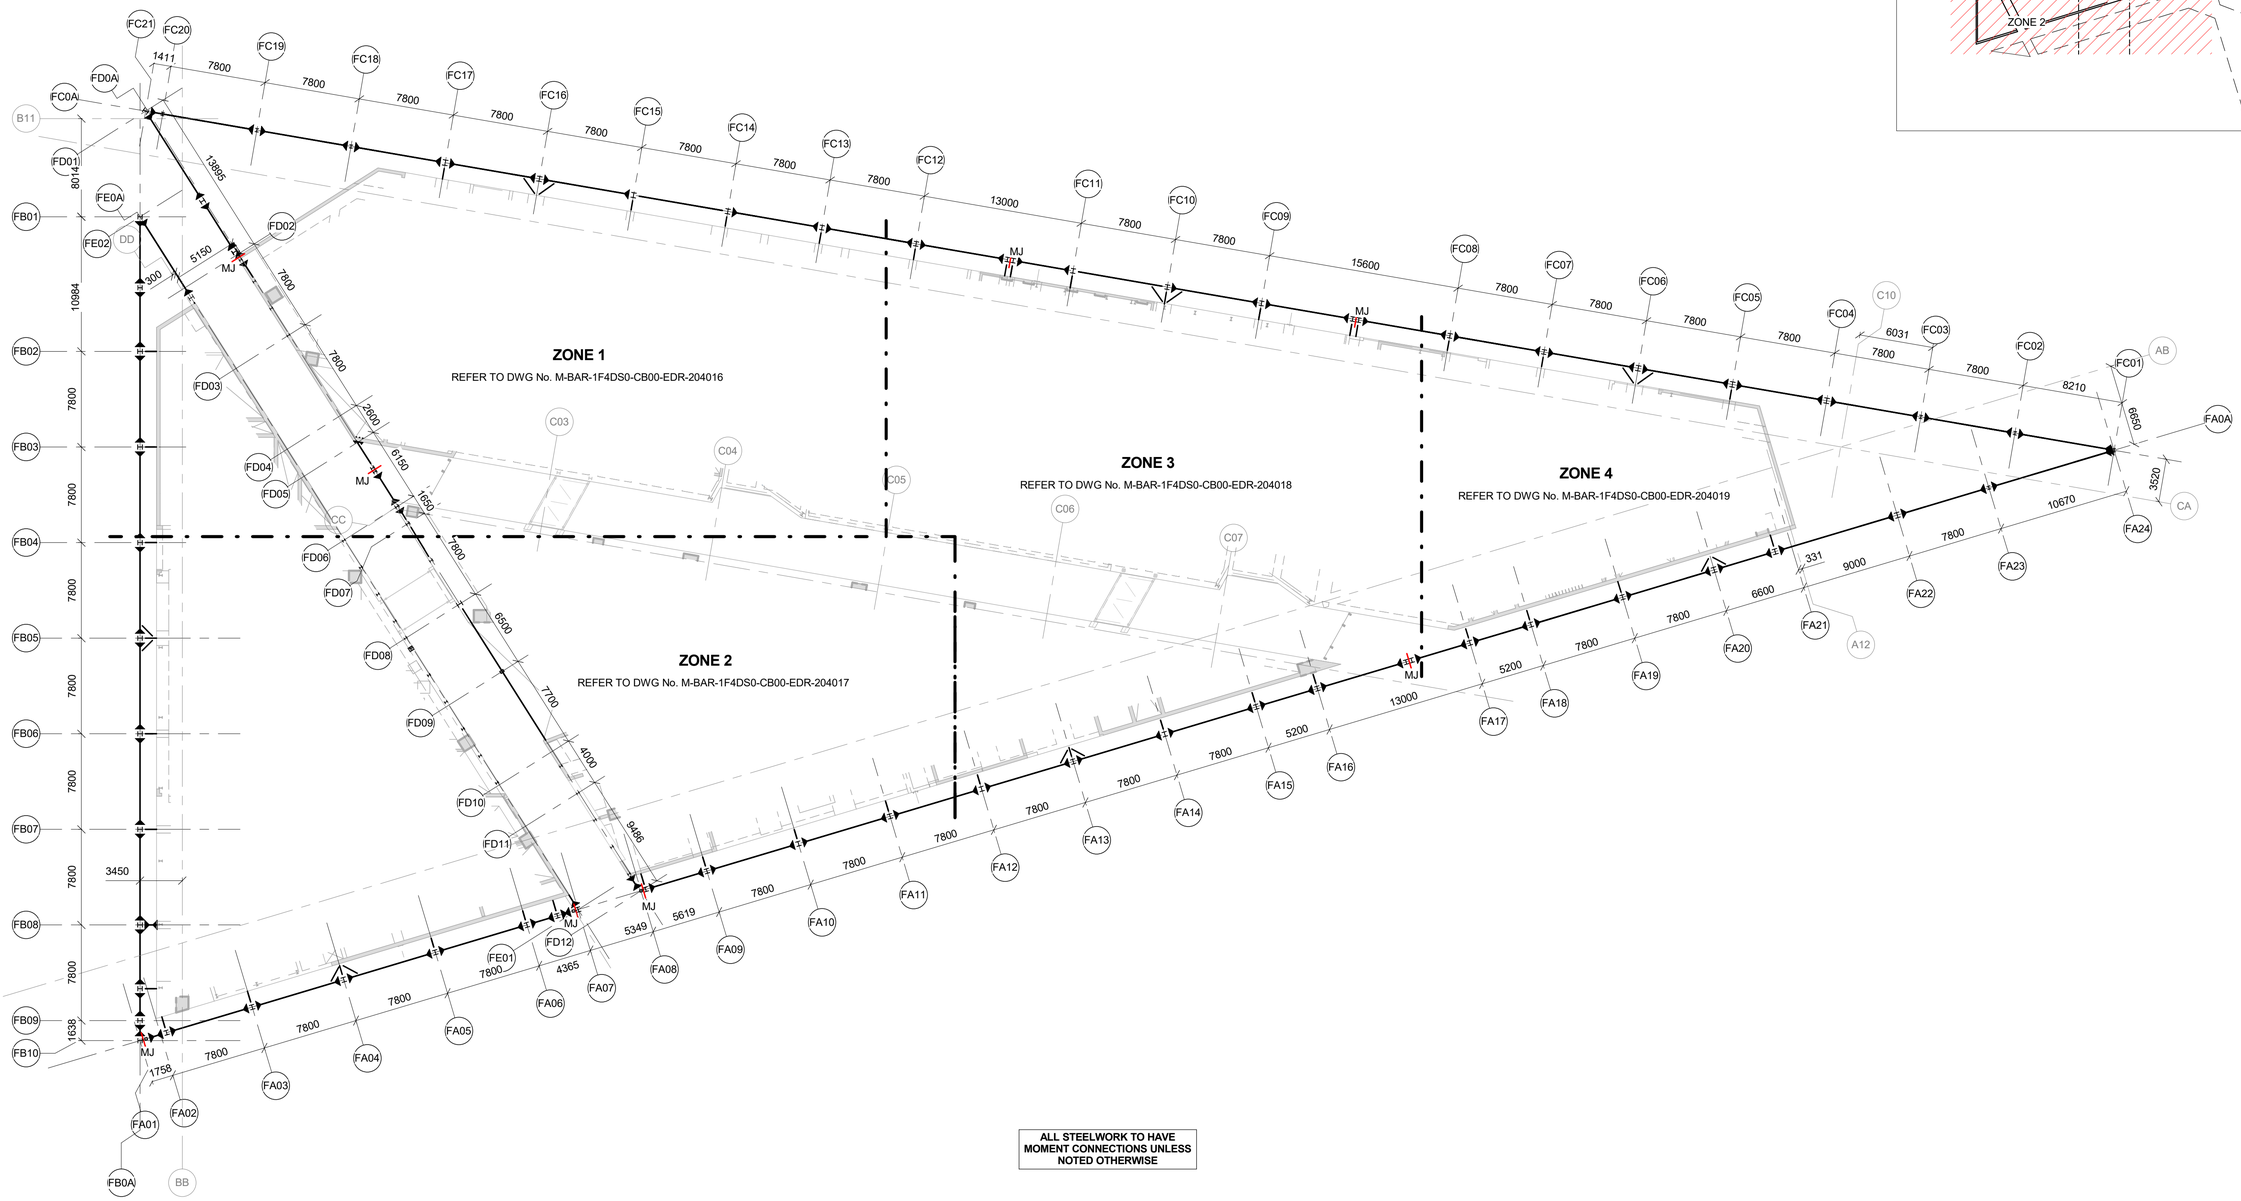


FACADE - THIRD FLOOR PLAN

1 : 250

**ALL STEELWORK TO HAVE MOMENT CONNECTIONS UNLESS NOTED OTHERWISE**

| REVISIONS | | | | | |
|---|---|---|---|---|---|
| No | Date | Description | Drawn | Checked | Approved |
| 000 | 23.03.2018 | ISSUED FOR CONSTRUCTION | JDW | EA | JB |

PROJECT

قطار الرياض riyadh metro

CLIENT

الهيئة العليا لتطوير مدينة الرياض

© 2015 High Commission for the Development of ArRiyadh

BACS CONSORTIUM

BACS RIYADH METRO PROJECT

www.bacsrmp.com

BACS APPROVAL

This drawing has been Approved and Certified as acceptable on behalf of the BACS Consortium.

LEAD DESIGN ENTITY (LDE)

APPROVED BY LDE: NAME / DATE

SCALE: 1 : 250

PAPER SIZE: A1

DRAWING STATUS: ISSUED FOR CONSTRUCTION

CONSULTANT / SUB-CONTRACTOR: ARUP

| DRAWN BY | CHECKED BY | APPROVED BY |
|---|---|---|
| NAME J. WILLSHIRE | NAME E. ALLSOP | NAME J. BATCHELOR |
| DATE 23.03.2018 | DATE 23.03.2018 | DATE 23.03.2018 |

DRAWING TITLE

DEEP UNDERGROUND STATION
LINE 1 - TRANSFER STATION 1F4
STRUCTURE
FACADE SUPPORT STEELWORK
THIRD FLOOR PLAN

DRAWING NUMBER: M-BAR-1F4TS0-CB00-EDR-204015

REVISION: 000

000v01